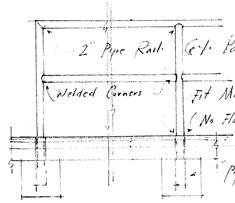

TOILETS
1½" Scale

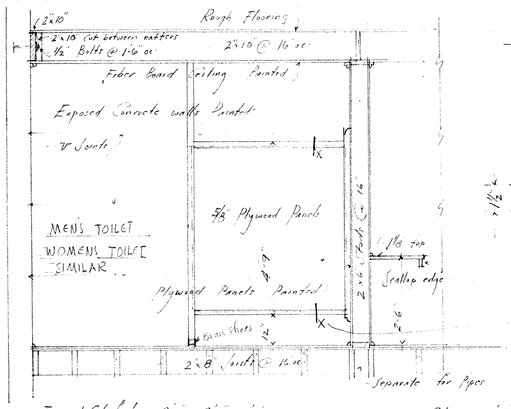

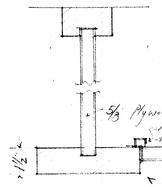

PARTITIONS 3" Scale

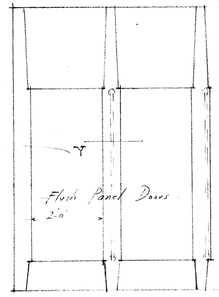

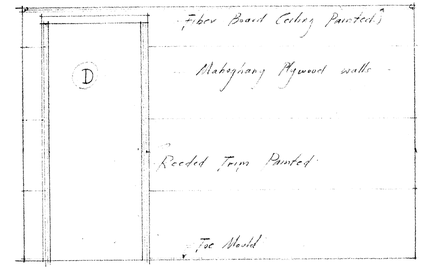

ELEVATION IN OFFICE 1½" Scale

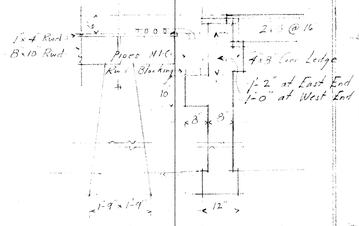

SECTION THRU CURVED WALLS AROUND ICE RINK

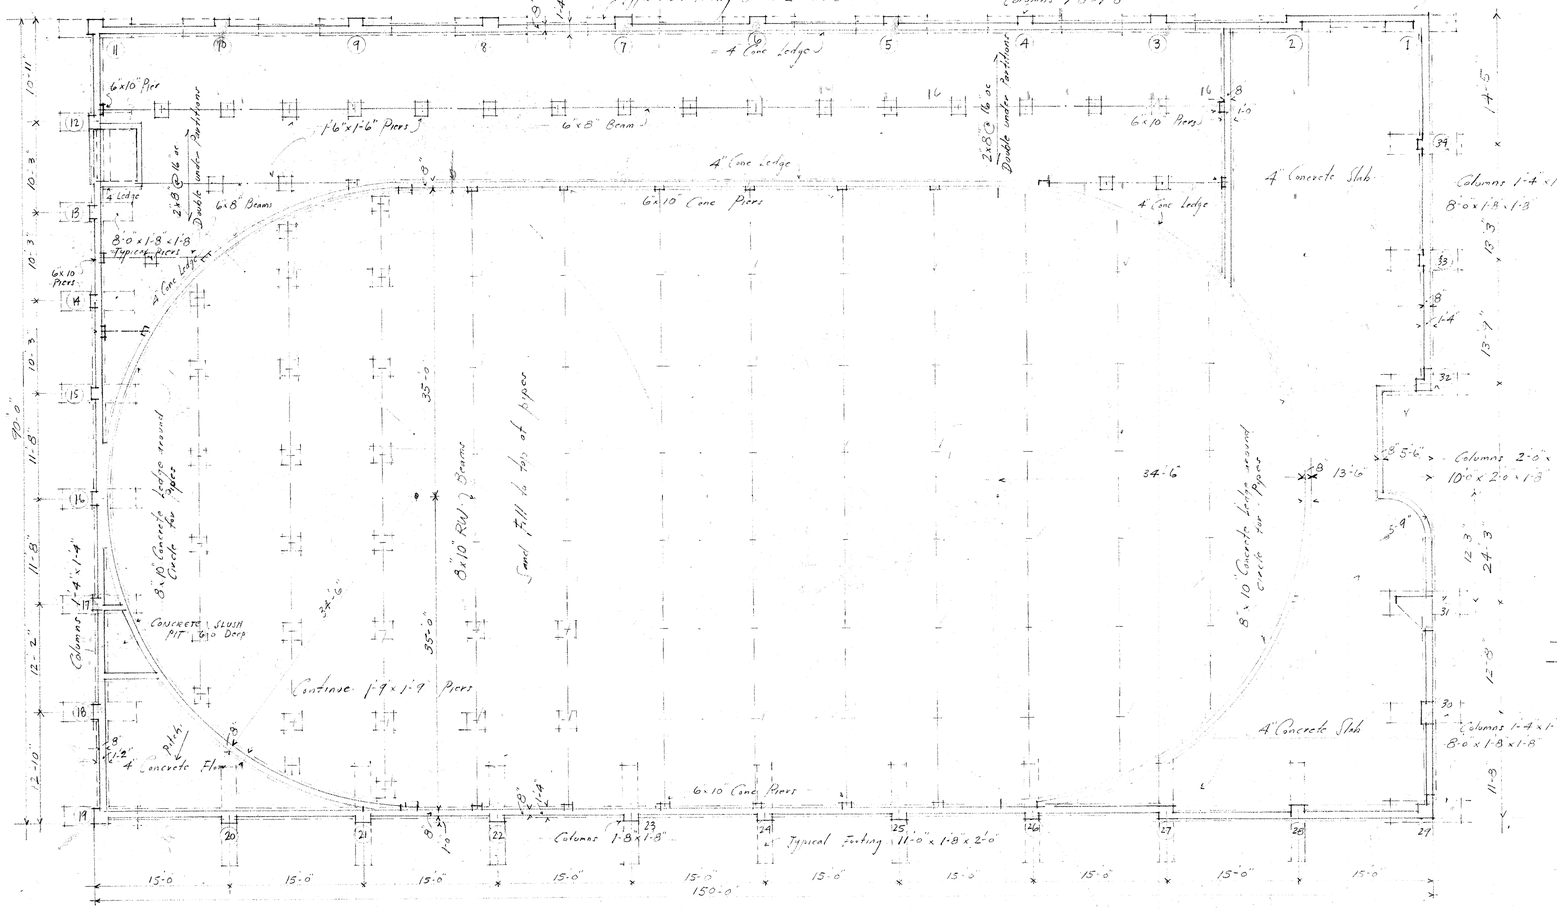

FOUNDATION PLAN 1/8" Scale

Note: All Dowels set in footings offset counter clockwise from main bars

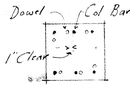

PLAN
SHOWING OFFSET DOWELS

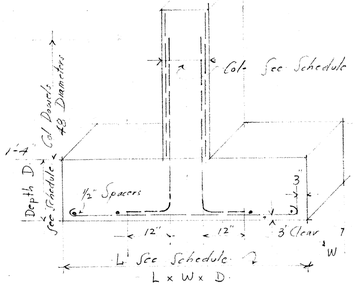

TYPICAL COLUMN FOOTING

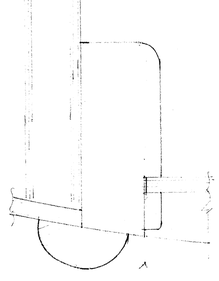

F.S. SECTION

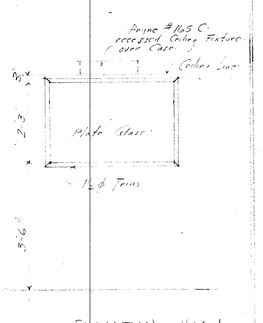

ELEVATION 1½" Scale

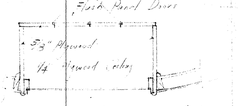

PLAN Note: Interior of Display Case shall be painted

DISPLAY CASE

COLUMN SCHEDULE

COLUMN NUMBER	1 11 19 29	2 3 4 5 6	7 8 9 10	12 13 14 15 16 17 18	20 21 22 23 24	25 26 27 28	30	31 32	33 34
COLUMN SIZE	14" x 20" Ties ⅜ø @ 12"	20" x 20" 4 - 1" ø Ties ⅜ø @ 12"	14" x 14" 4 - 1" ø Ties ⅜ø @ 12"	20" x 20" 6 - 1" ø Ties ⅜ø @ 12"	1'-4" x 2'-4" 4 - 1" ø ⅜ø @ 12" 1'-4" x 2'-0" 4 - 1" ø Ties ⅜ø @ 12"		1'-4" x 1'-4" 4 - 1" ø Ties ⅜ø @ 12"	1'-4" x 1'-4" 6 - 1" ø Ties ⅜ø @ 12"	1'-4" x 1'-4" 4 - 1" ø Ties ⅜ø @ 12"
DOWELS	4 - 1" ø	4 - 1" ø	4 - 1" ø	6 - 1" ø	4 - 1" ø		4 - 1" ø	6 - 1" ø	4 - 1" ø
FOOTING SIZE	8'-0" x 1'-8" x 1'-8"	8'-0" x 2'-0" x 1'-8"	8'-0" x 1'-8" x 1'-8"	11'-0" x 1'-8" x 2'-0"	8'-0" x 1'-8"		8'-0" x 1'-8" x 1'-8"	11'-0" x 2'-0" x 1'-8"	8'-0" x 1'-8" x 1'-8"
FTG. STEEL SPACERS	4 - ¾" ø 4 - ½" ø	5 - ¾" ø 4 - ½" ø	4 - ¾" ø 4 - ½" ø	4 - ¾" ø 4 - ½" ø	4 - ¾" ø 4 - ½" ø		4 - ¾" ø 4 - ½" ø	5 - ¾" ø 4 - ½" ø	4 - ¾" ø 4 - ½" ø

Top of all column bars shall have 3" square hooks at top

ICELAND SKATING RINK
FOR
M.R. WARD
1430 [illegible] BLVD. [illegible]
C.M.S. [illegible] ARCHITECT
SACRAMENTO

SHEET
A 10