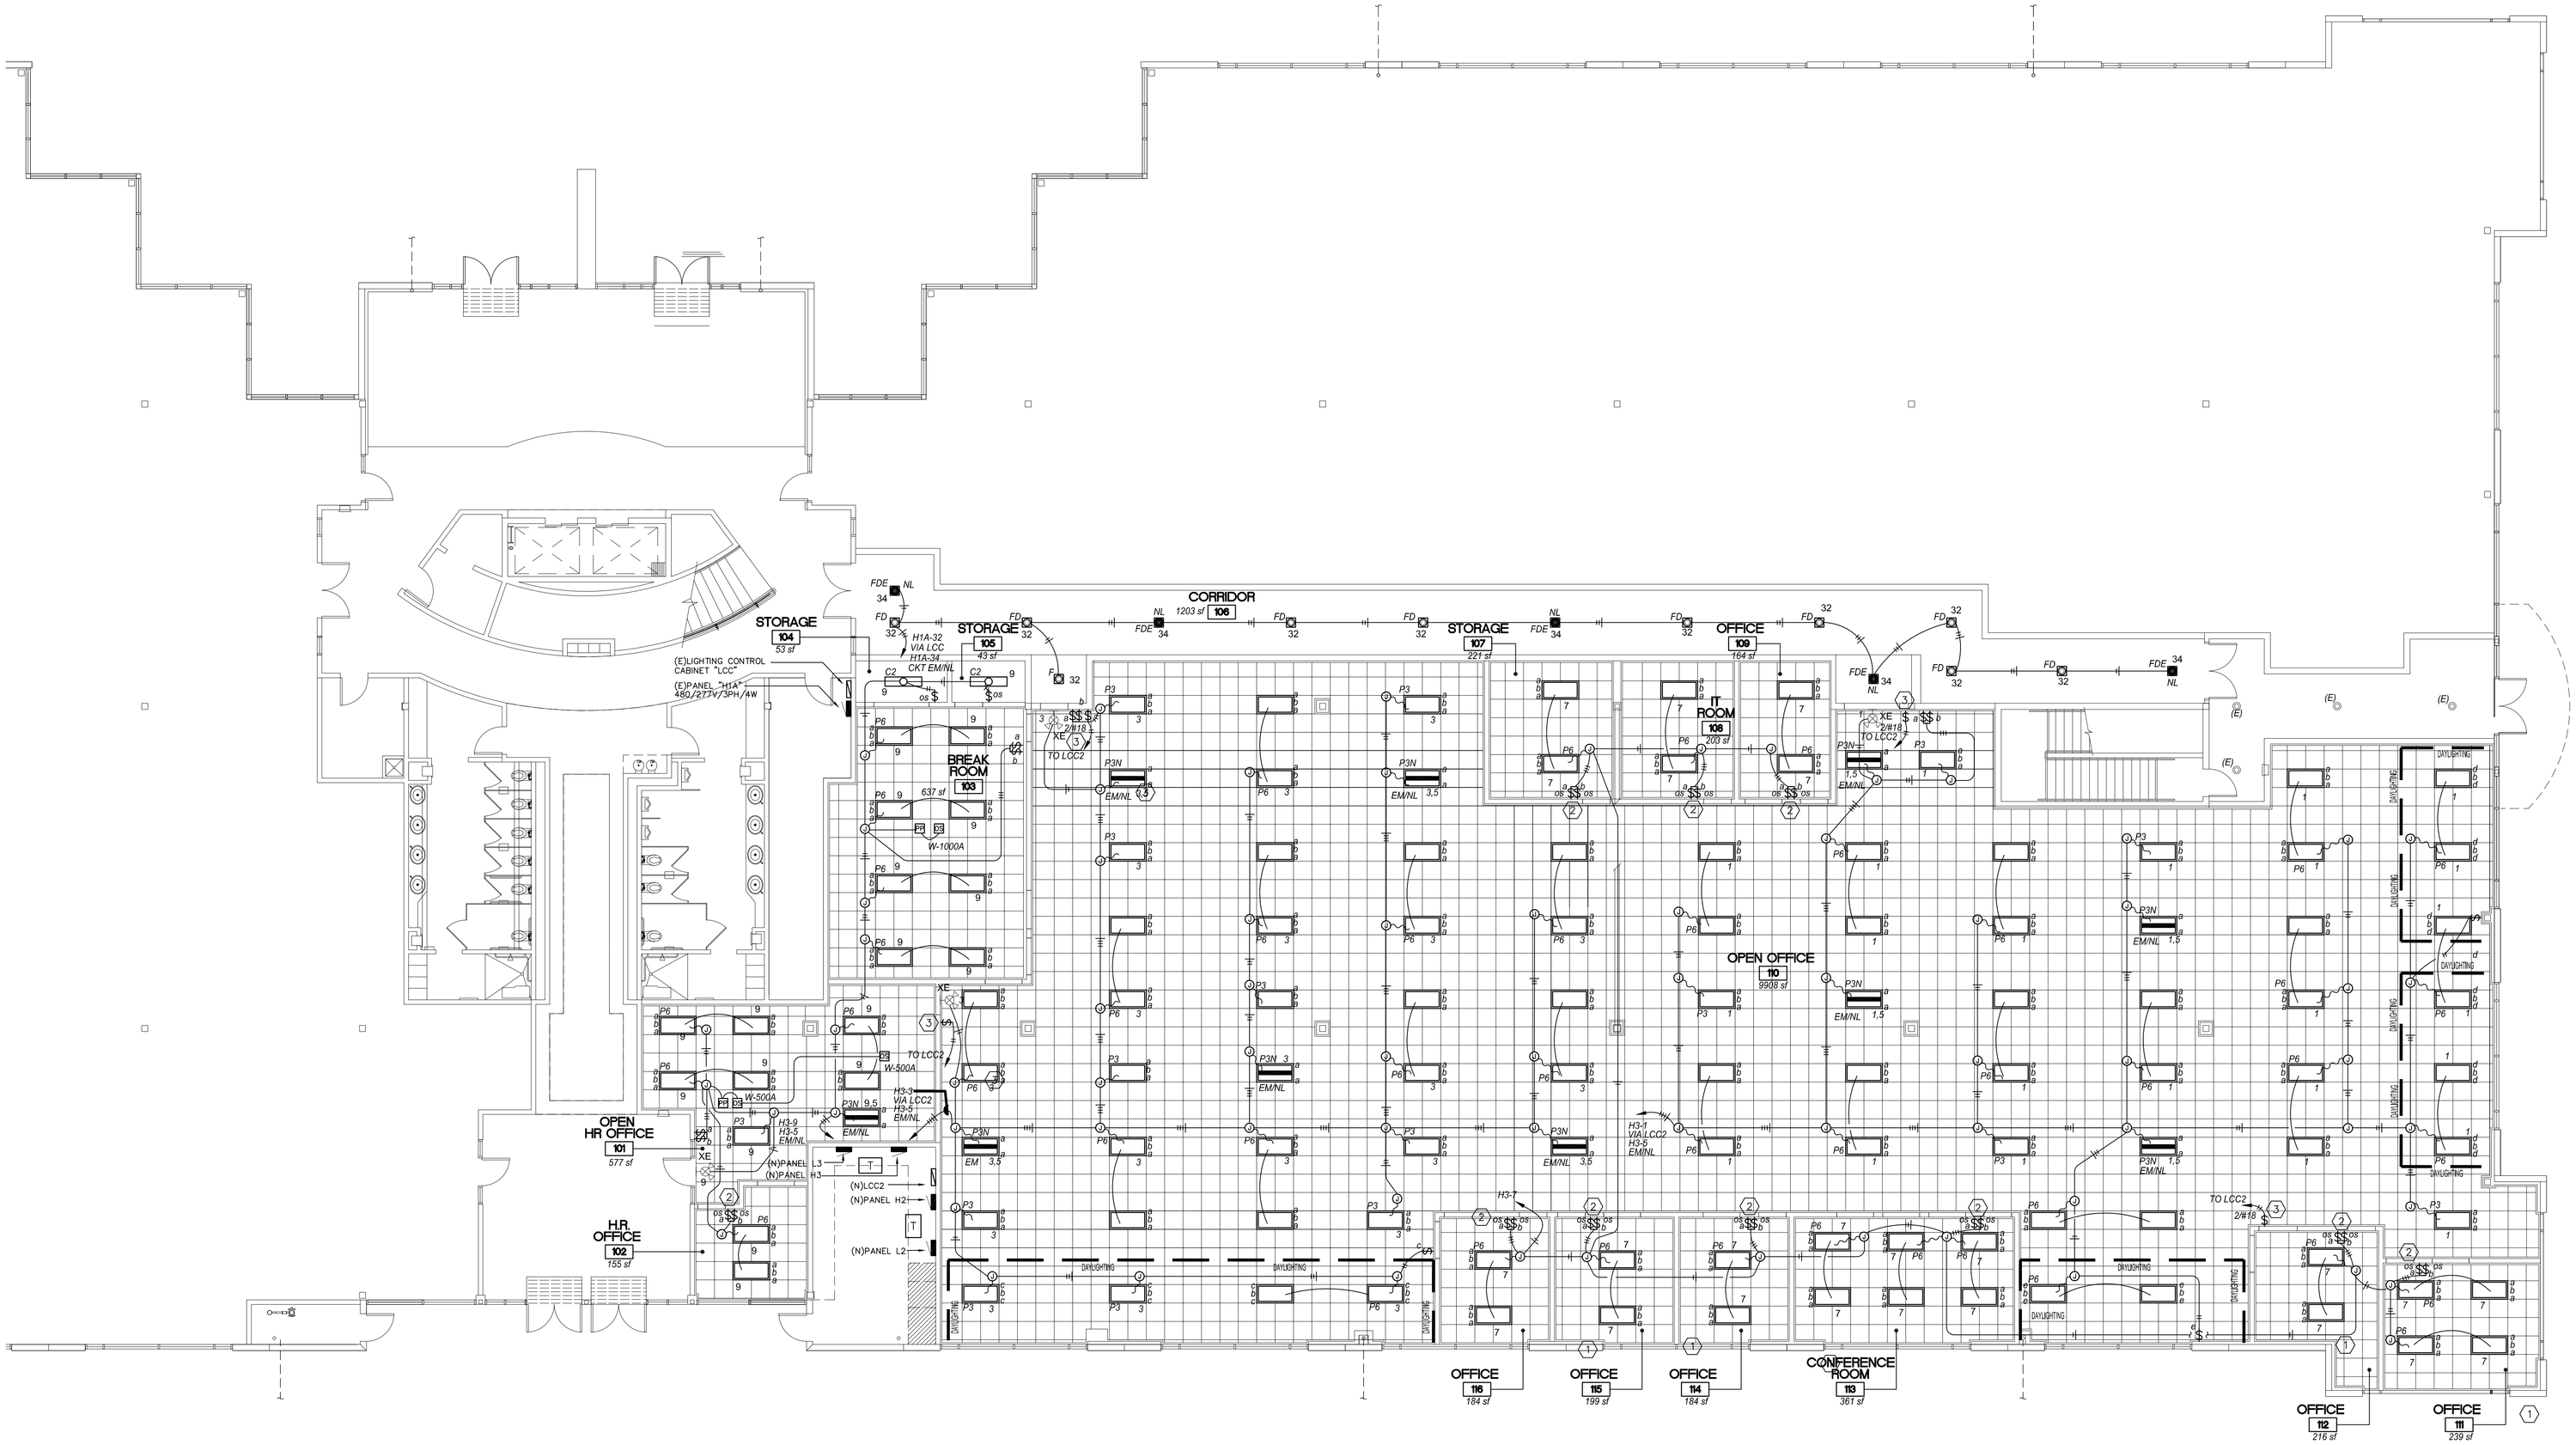

1 LIGHTING T.I. FLOOR PLAN

SCALE: 1/8"=1'-0"

FIXTURE SCHEDULE

2	C2	4" FLUOR. WRAP SURFACE OPEN	Electronic 1/2 2-F32W-T8 MVOLT 62 WATTS	MH: @ 9' HARD LID	LITHONIA 'SB' SERIES	OR EQUAL
10	FD	FLUOR. DOWNLIGHT RECESSED OPEN REFLECTOR	Electronic 1/2 2-CFQ26W (QUAD) MVOLT 54 WATTS	MH: @ 9' HARD LID	LITHONIA GOTHAM SERIES OR EQUAL	OR EQUAL
5	FDE	FLUOR. DOWNLIGHT W/EM BALLAST RECESSED OPEN REFLECTOR	Electronic 1/2 2-CFQ26W (QUAD) MVOLT 54 WATTS	MH: @ 9' HARD LID	LITHONIA GOTHAM SERIES OR EQUAL	OR EQUAL
16	P3	2X4 FLUORESCENT RECESSED T-BAR 18 CELL PARABOLIC	Electronic 1/2 1/1 3-F32 T8 MVOLT 93 WATTS	MH: @ 9' GRID	LITHONIA LIGHTING 2LP 3GC 3 32	OR EQUAL
9	P3N	2X4 FLUORESCENT RECESSED T-BAR 18 CELL PARABOLIC PROVIDE "EM" BALLAST CIRCUIT "NL" AS REQUIRED	Electronic 1/2 1/1 3-F32 T8 MVOLT 93 WATTS	MH: @ 9' GRID	LITHONIA LIGHTING 2LP 3GC 3 32	OR EQUAL
46	P6	2X4 FLUORESCENT RECESSED T-BAR 12 CELL PARABOLIC	Electronic 1/4 1/2 3-F32 T8 MVOLT 176 WATTS	MH: @ 9' GRID	LITHONIA LIGHTING 2LP 3GC 6 32	OR EQUAL
4	XE	EXIT SIGN/EM COMBO SURFACE WALL OR CEILING SINGLE FACE	NONE LED INCL W/FIXTURE 120/277V 33	MH: @ CEILING ABOVE DOOR	LITHONIA LIGHTING LQM-S-W-1-G-120-ELN QUANTUM SERIES EXIT SIGN	

NOTES THIS SHEET

1. OFFICE IS LESS THAN 250 SF. NO DAYLIGHTING REQUIRED AS PER 131(c).
2. SINGLE GANG DUAL OCCUPANCY SENSOR SWITCH.
3. LIGHTING CONTROL PANEL OVERIDE SWITCH

Stark Designs
ARCHITECTURE

2411 Saint Andrews Dr.
Rocklin, CA 95765
916 390-2236
916-624-6520 FAX
1dws@sbcglobal.net

© 2010

MARK III

The power of one.

GENERAL CONTRACTOR
DATA COMMUNICATION
PLUMBING
FIRE PROTECTION
UNDERGROUND
ELECTRICAL
HVAC

5101 FLORIN-PERKINS RD.
SACRAMENTO, CA. 95826
PHONE: (916) 381-8080
FAX: (916) 386-0363
CA. LICENSE:
941726

MARK III DEVELOPERS DESIGN BUILDERS
CLASSIFICATION
A B C-10
C-16 C-36
LICENSE NO.
941726
STATE OF CALIFORNIA

CHICAGO TITLE T.I.

3127 TRANSWORLD DRIVE
STOCKTON, CA

for CABLE & KILPATRICK DEVELOPMENT, INC.

ELECTRICAL
LIGHTING
T.I. FLOOR PLAN

REVISIONS:

SD JOB NO.: 2.109
DATE: 05-05-10
CHECKED BY: JG

E2.2