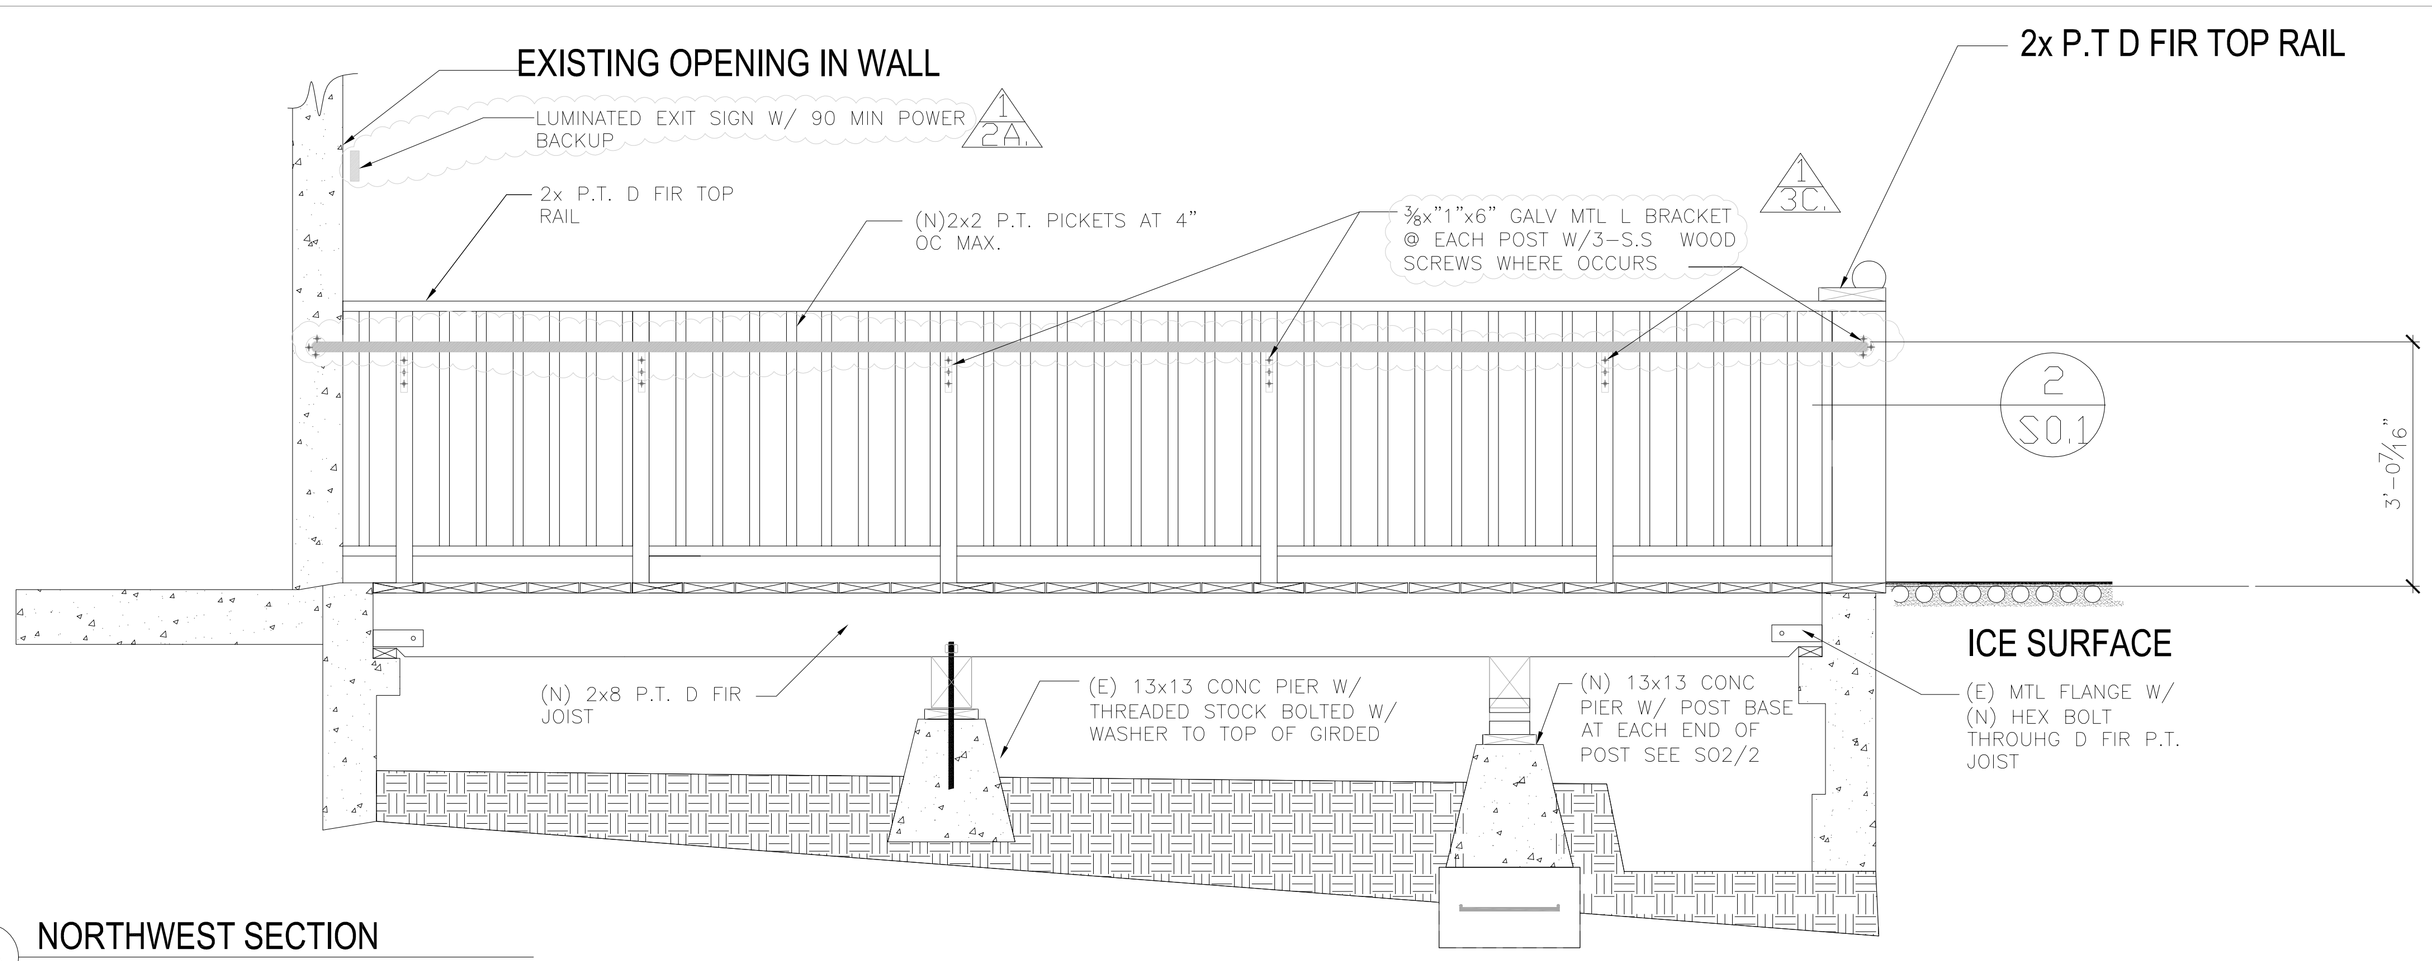

5 NORTHWEST SECTION

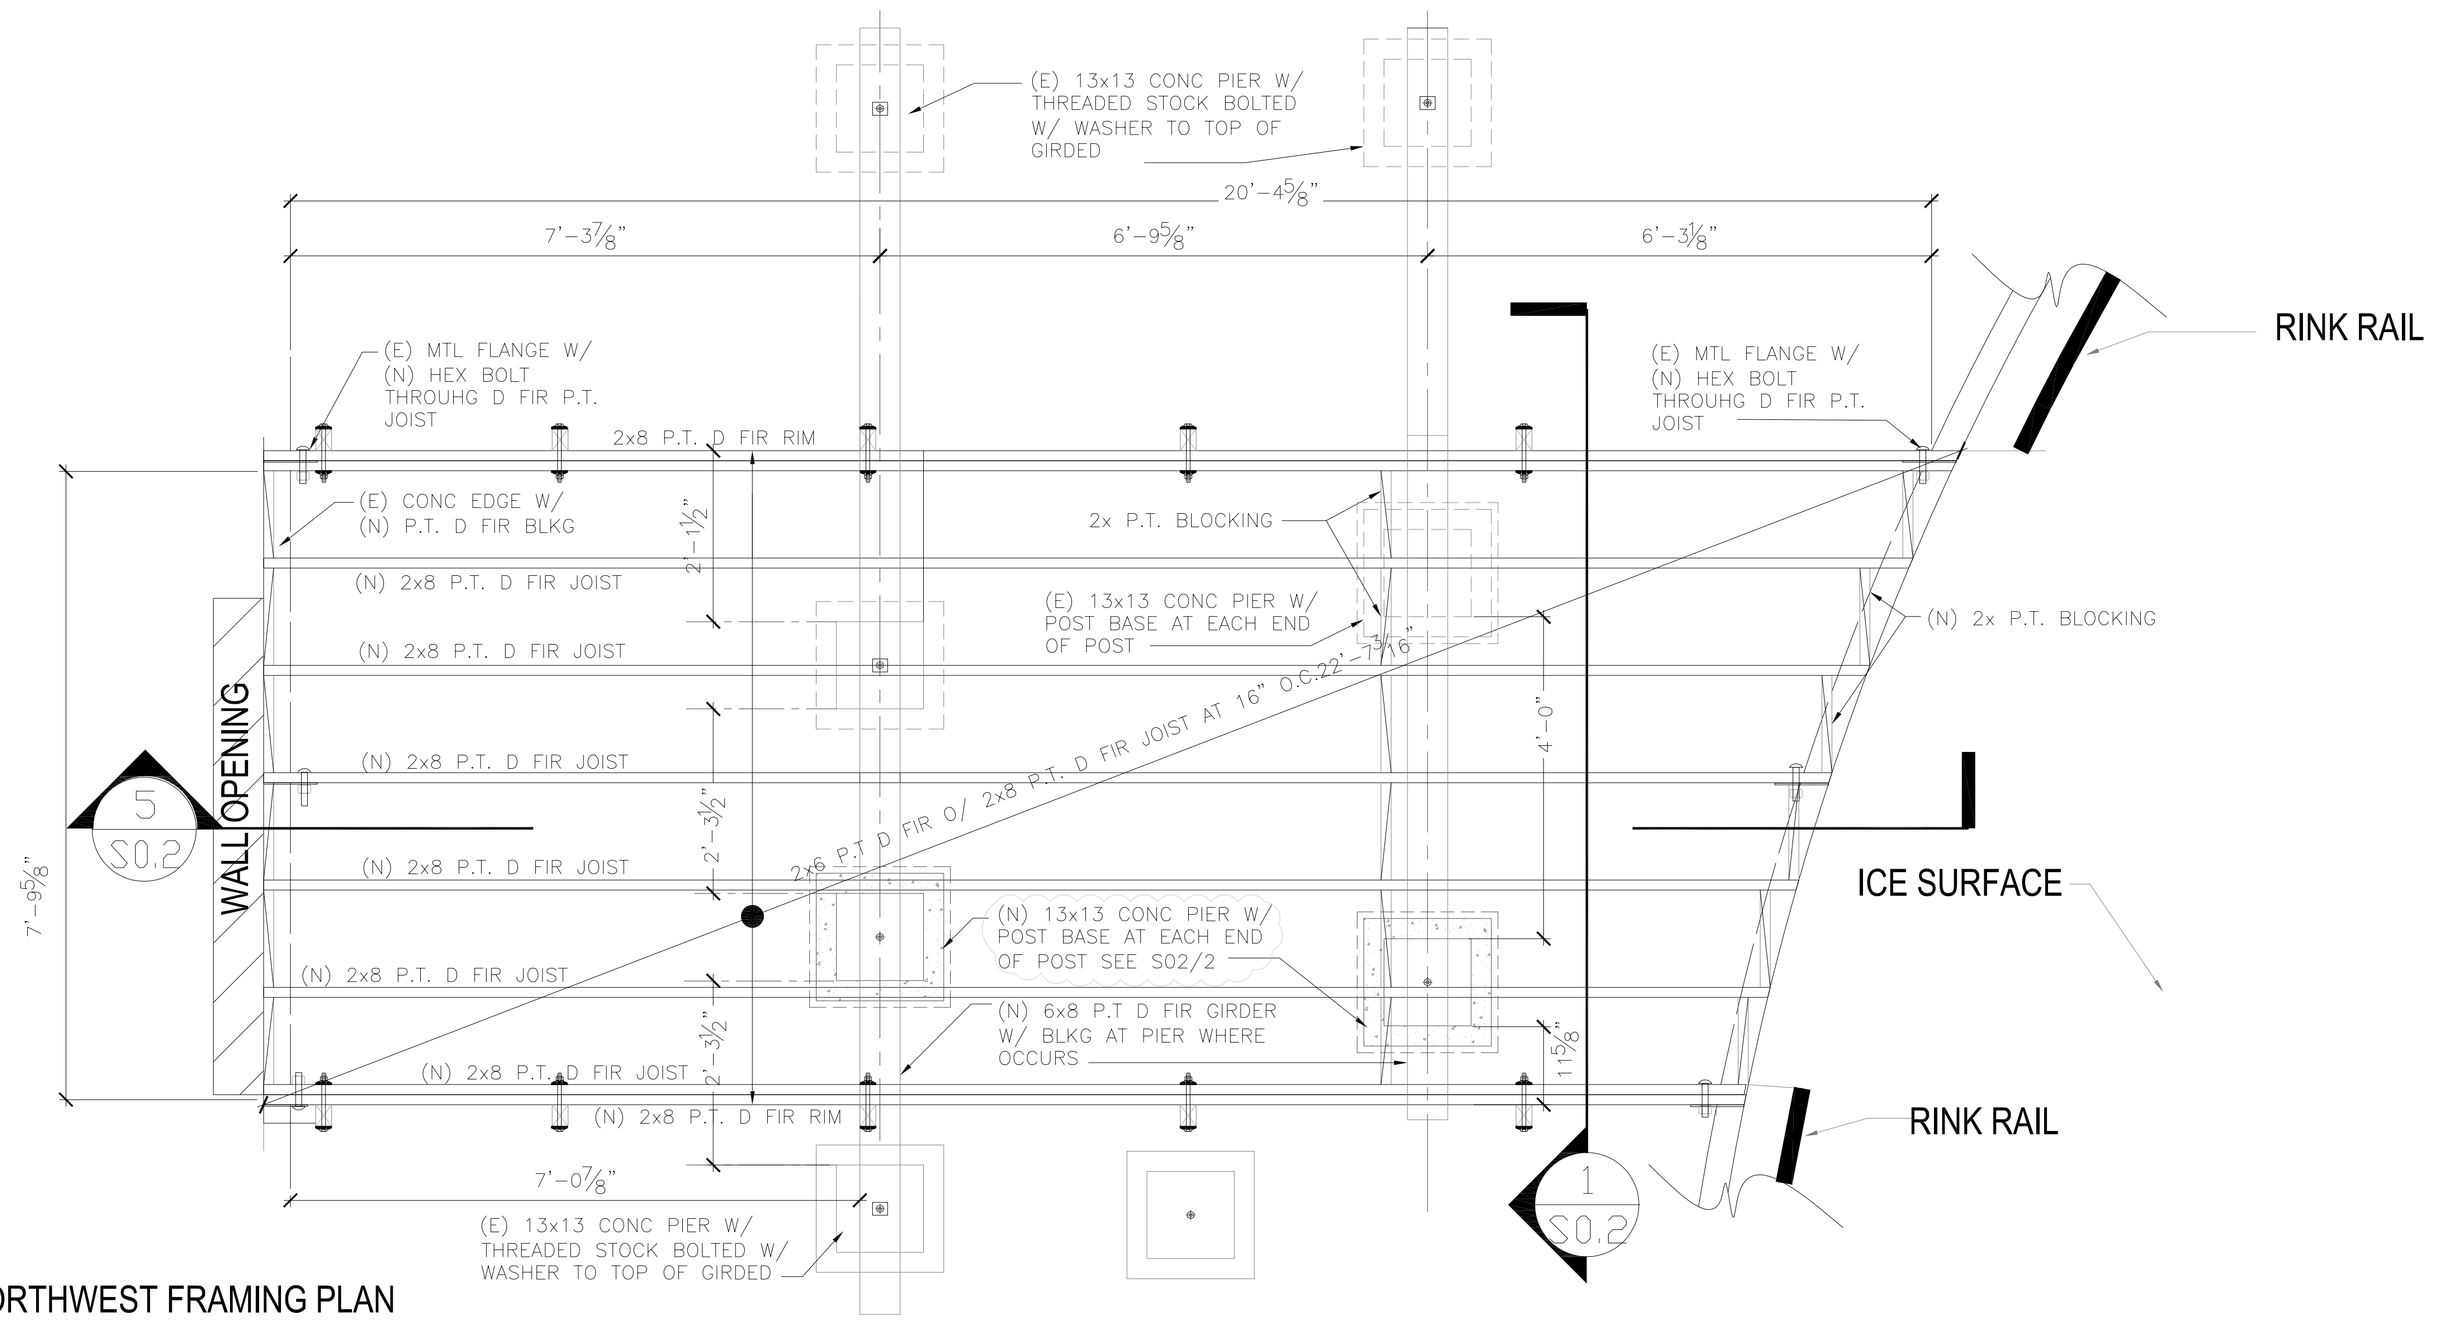

6 NORTHWEST FRAMING PLAN

16 SCALE 3/4"=1'-0"

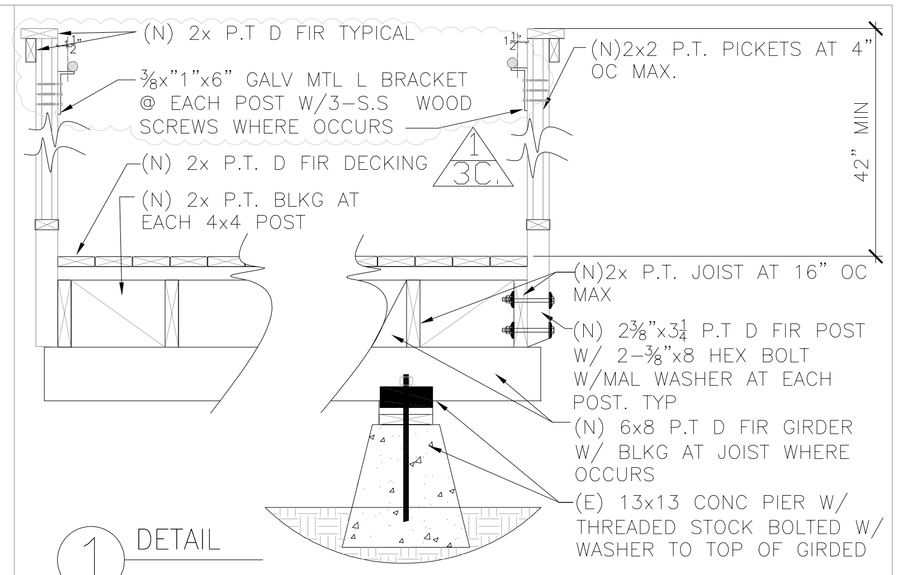

1 DETAIL

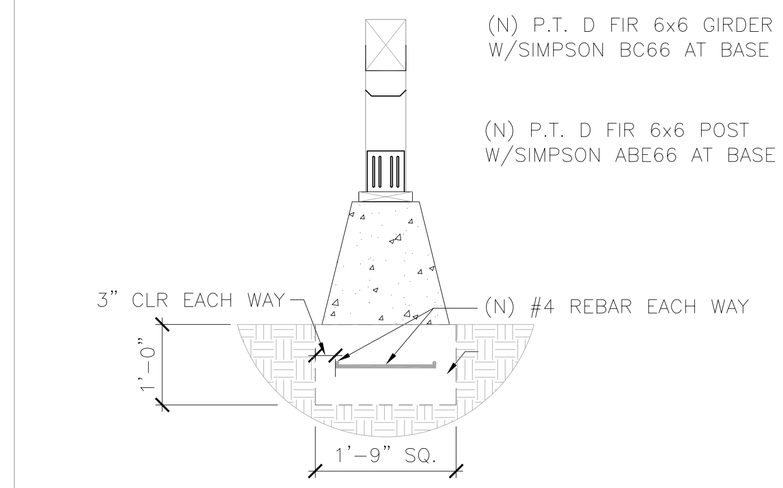

2 DETAIL

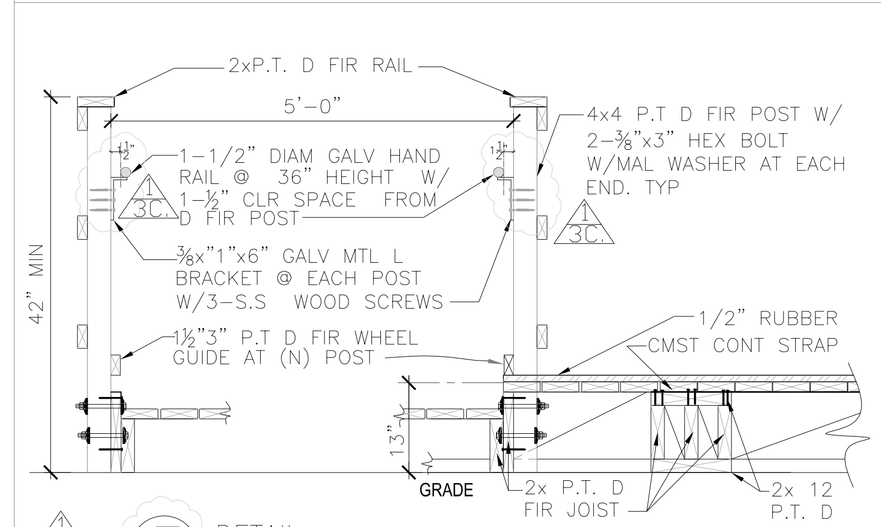

3 DETAIL

4 DETAIL

This plan and all plans are protected by the Copyright Laws of the United States Title 17 sec501.506. The home owner may not reproduce in part or whole without the written consent of Jim C Penka

OWNER / APPLICANT
ROB KERTH
SACRAMENTO, CALIFORNIA 95693
PHONE 916-799-3128

STRUCTURAL

ICELAND SKATING RINK
1430 DEL PASO BLVD
SACRAMENTO CALIFORNIA 95815
PHONE 916-799-3121

Marin County
Placer County
J.C.P. Drafting
Maui County

16 SCALE 3/4"=1'-0"

DRAWN 09-11-10

REVISIONS

NO.	DATE	REMARKS
1	3-10-11	1013101

A2 REVISION NUMBER
COMMENT RE: #
REVISION CLOUD

S.02

A.P.N.